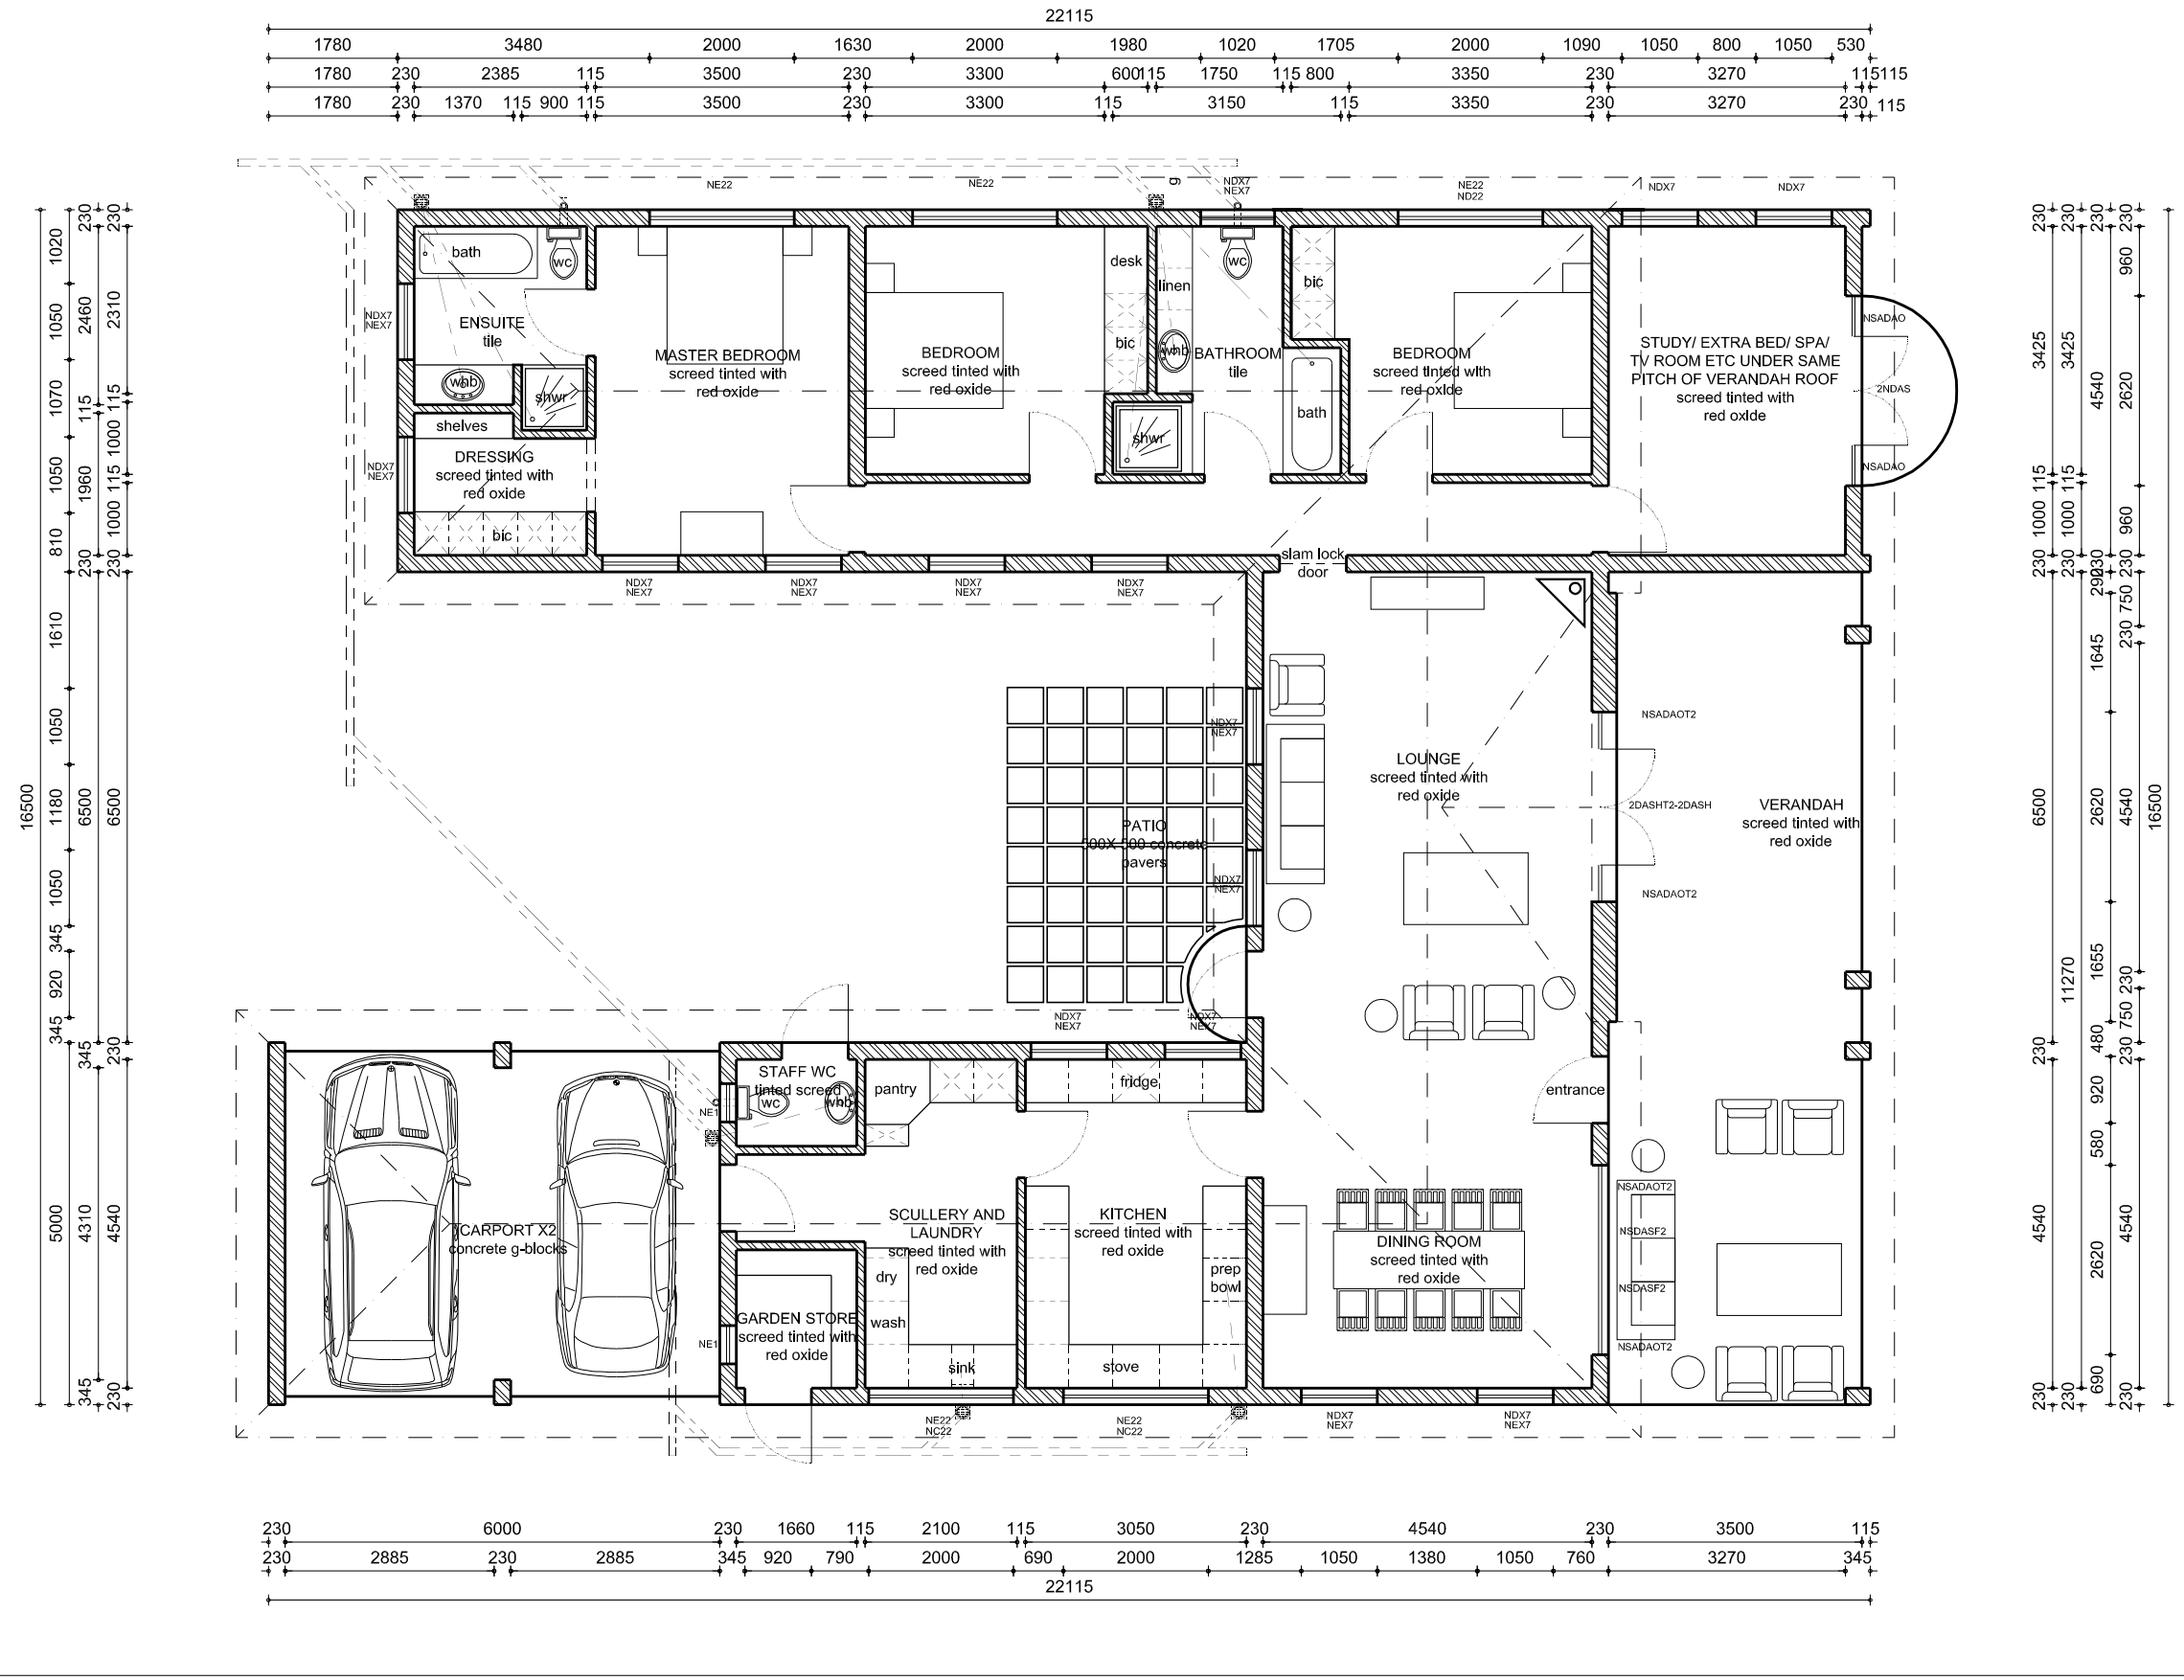

F O R M

FORM STUDIO - Spatial & Interior design

admin@formstudiodesign.com

NOTES

© THIS DRAWING IS COPYRIGHT AND THE PROPERTY OF FORM STUDIO DESIGN. IT MAY NOT BE RETAINED, COPIED, OR USED WITHOUT AUTHORITY.

CONTRACTORS ARE TO CHECK ALL DIMENSIONS AND LEVELS ON THE BUILDING SITE BEFORE WORK COMMENCES. FIGURED DIMENSIONS AND LARGE SCALE DETAIL TAKES PREFERENCE OVER SCALED DIMENSIONS. REFER CONFLICTING INFORMATION TO THE DESIGNER AND OTHER RESPONSIBLE CONSULTANTS.

REVISIONS

job no.	Ruz Teach
dwg no.	100 rev 00
scale.	1:50 if A1 / 1:100 if A3
date.	21 October 2013
drawn.	kvl

client.	Ruzawi School
project description.	Teachers house
address.	Ruzawi School
location.	Marondera
dwg description.	Floor plan